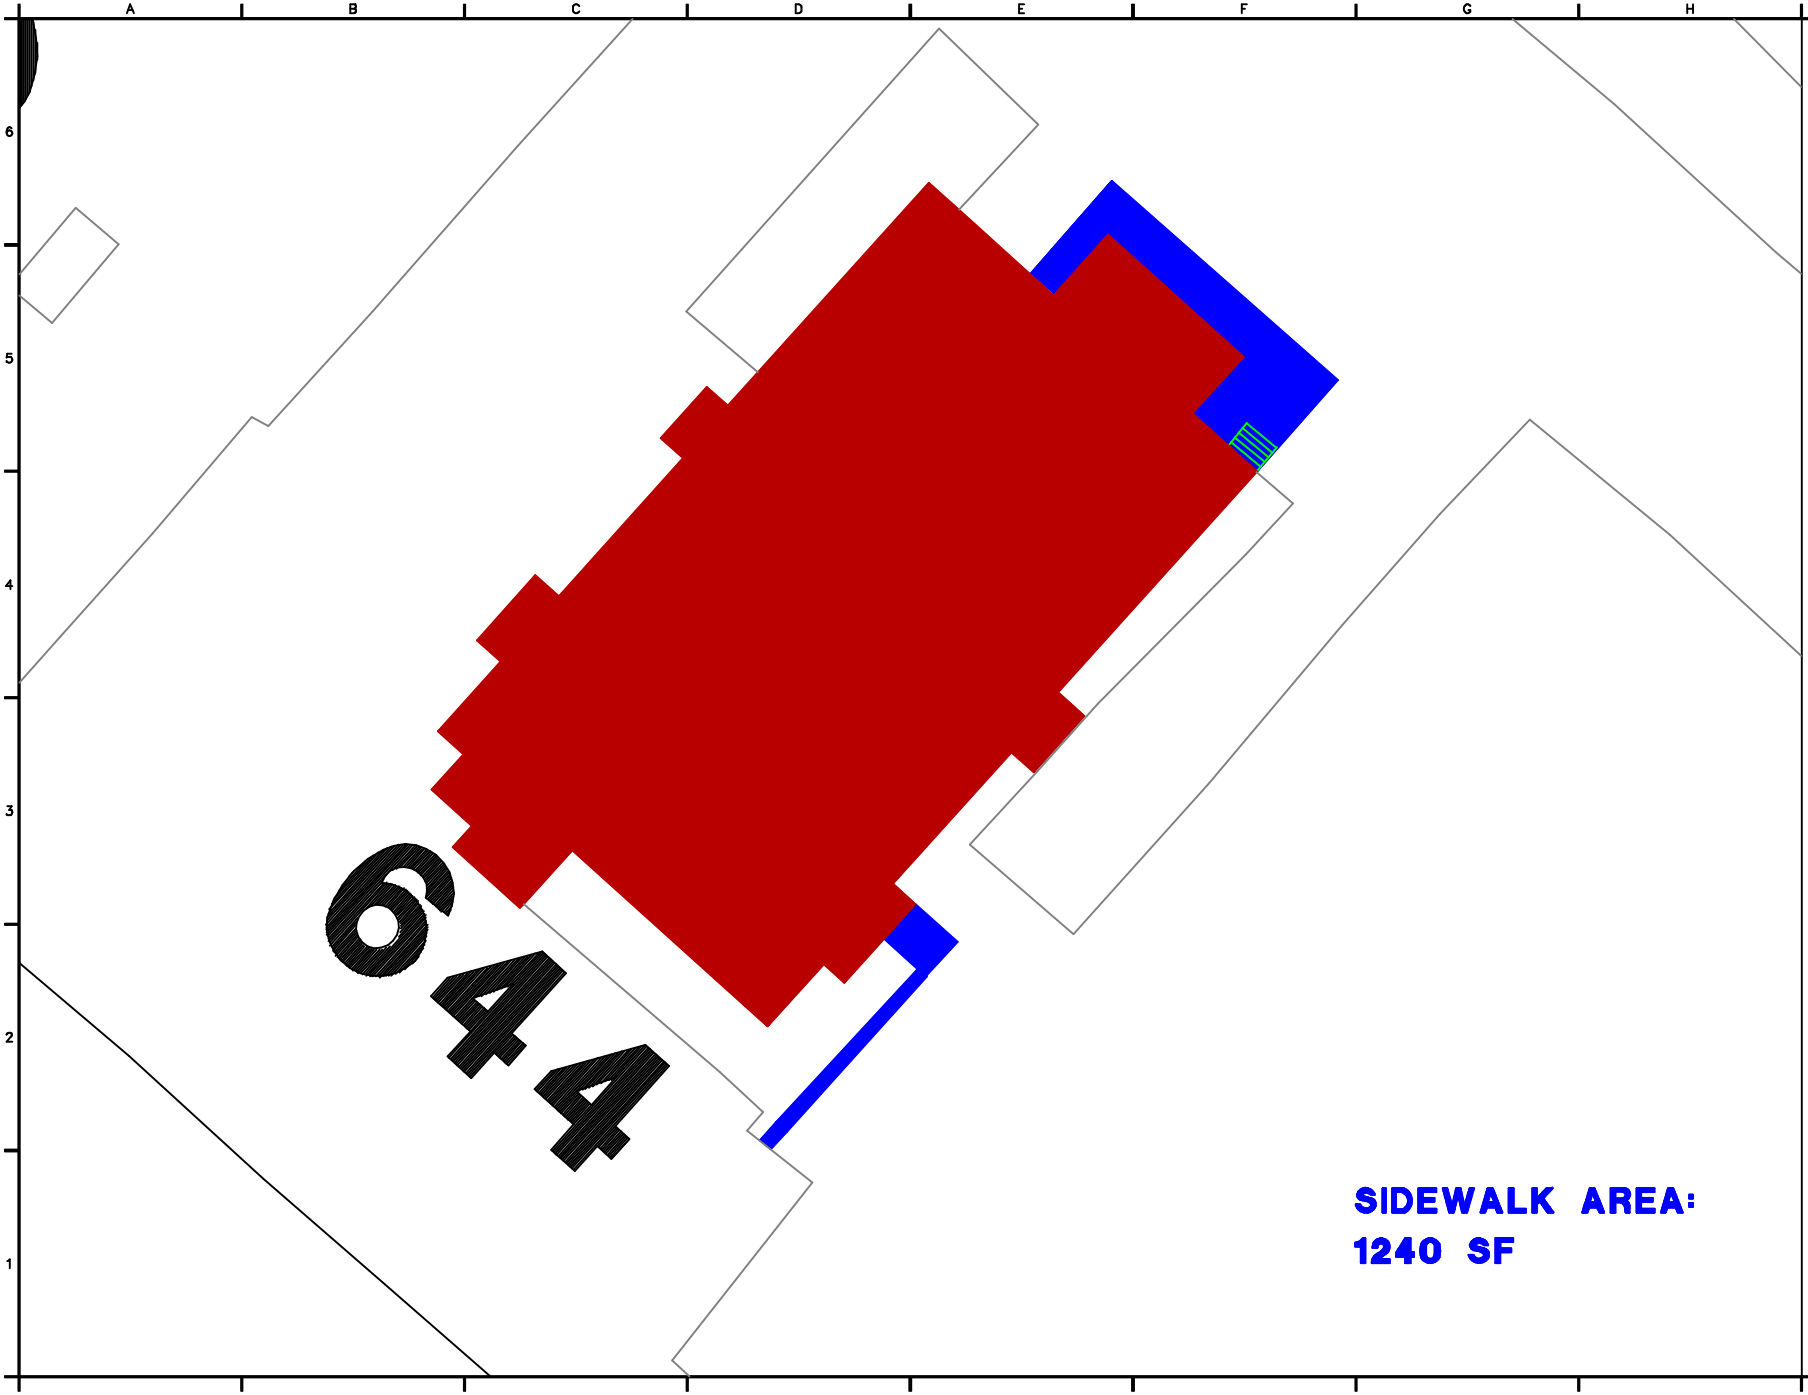

SIDEWALK AREA:
1240 SF

PROJECT NUMBER: SNOW REMOVAL PROJECT

PROJECT INFORMATION

BLDG 644 - POST OFFICE

DEPARTMENT OF THE AIR FORCE
AIR MOBILITY COMMAND
92 CIVIL ENGINEER SQ
C.E.E.E.
FAIRCHILD A.F.B., WA

Designed by: VAULT DWG
Dwn by: CLP
Chk by: CLP
Plot Scale: NTS
File Name: 644sidewalkedwg
Date: 10 MAY 00
Drawing Number: C0044A

Symbol	Description	Date	Approved	Symbol	Description	Date	Approved

Sheet reference number
1
Sheet 1 of 1